University of Wyoming Student Housing

ARE-3600 FALL 2016

JOSHUA STONE

Building Section View

Scale: 1/8″ = 1′-0″

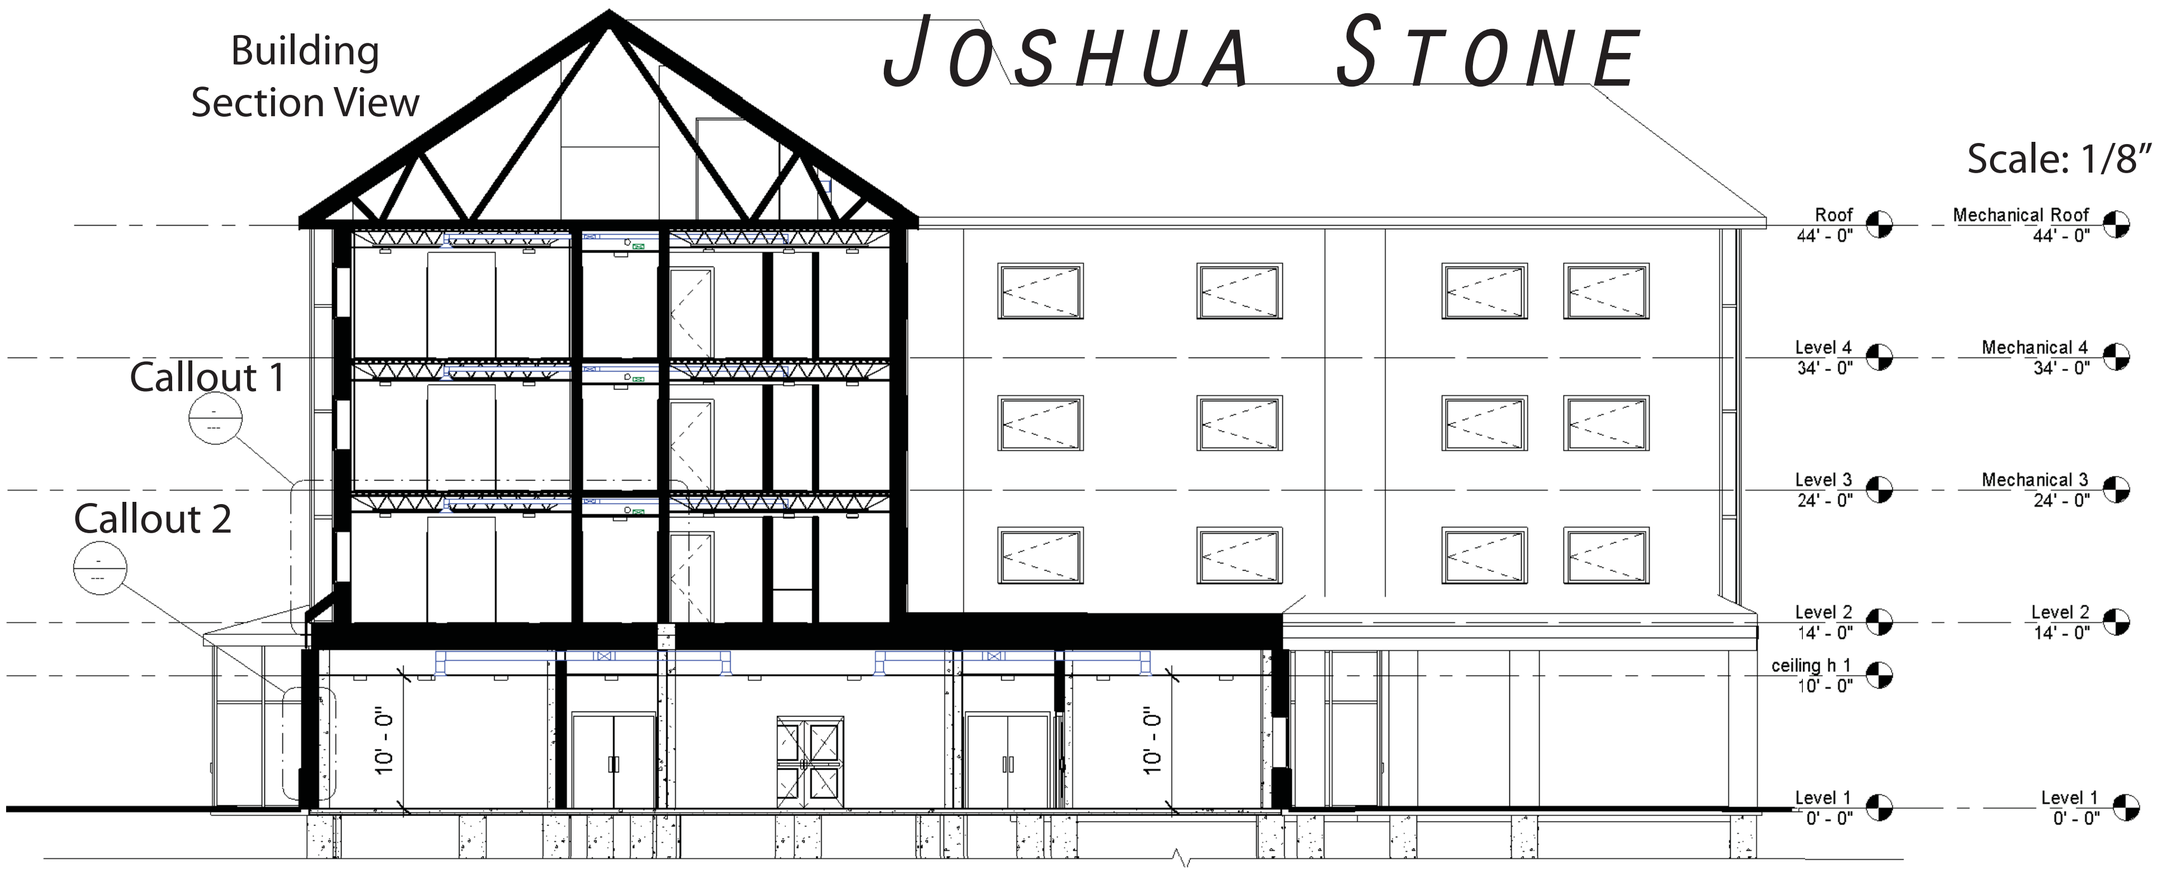

Callout 3

Scale: 1/8″ = 1′-0″

Stair Section View

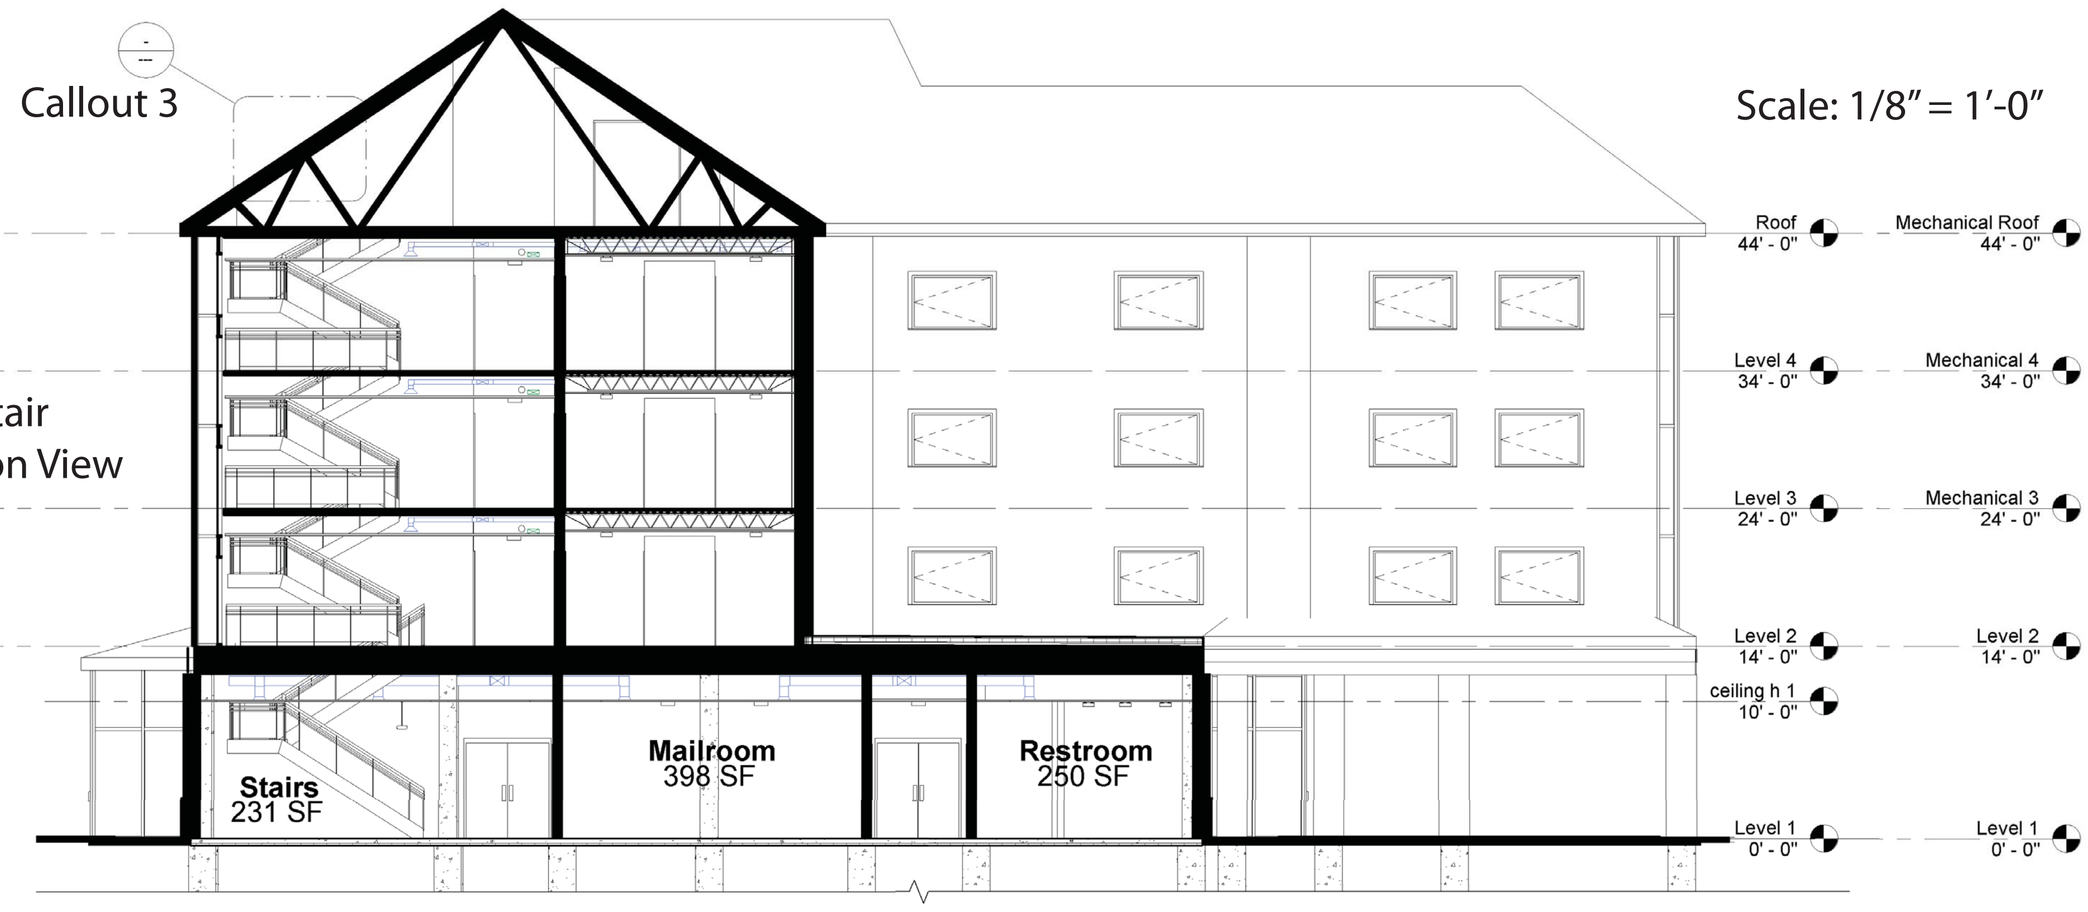

Second Floor Celling Plan

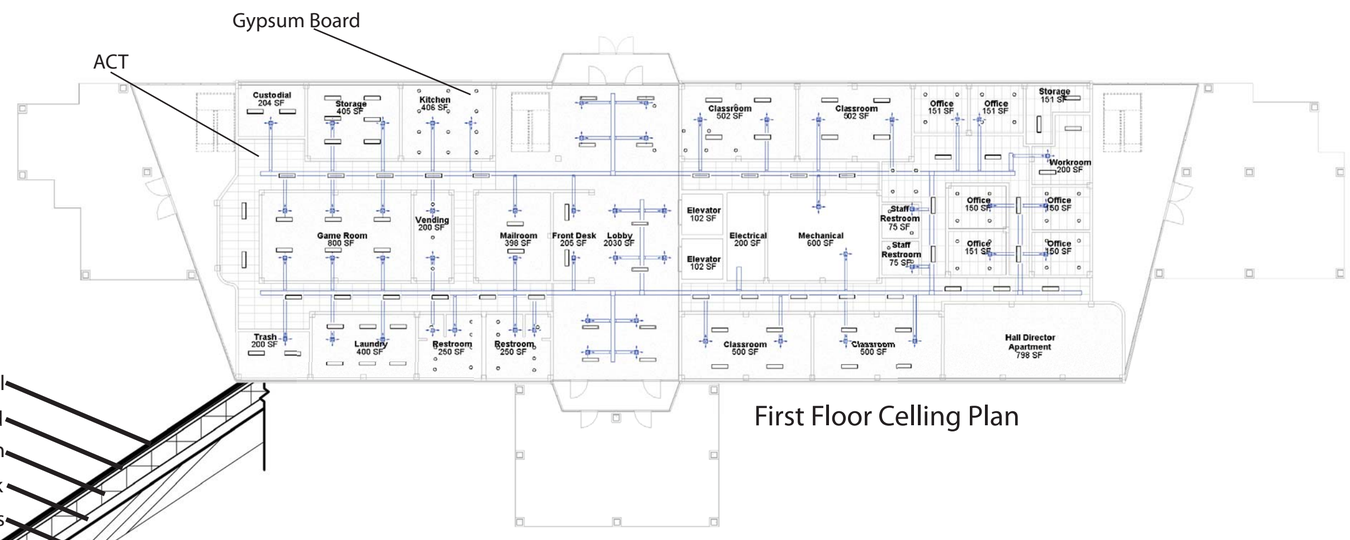

First Floor Celling Plan

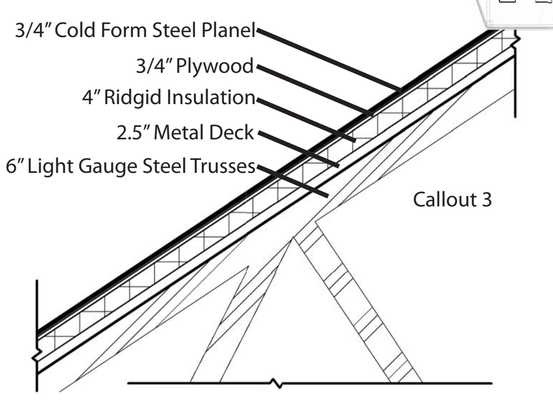

Callout 3

Callout 2
Scale: 1/2″ = 1′-0″

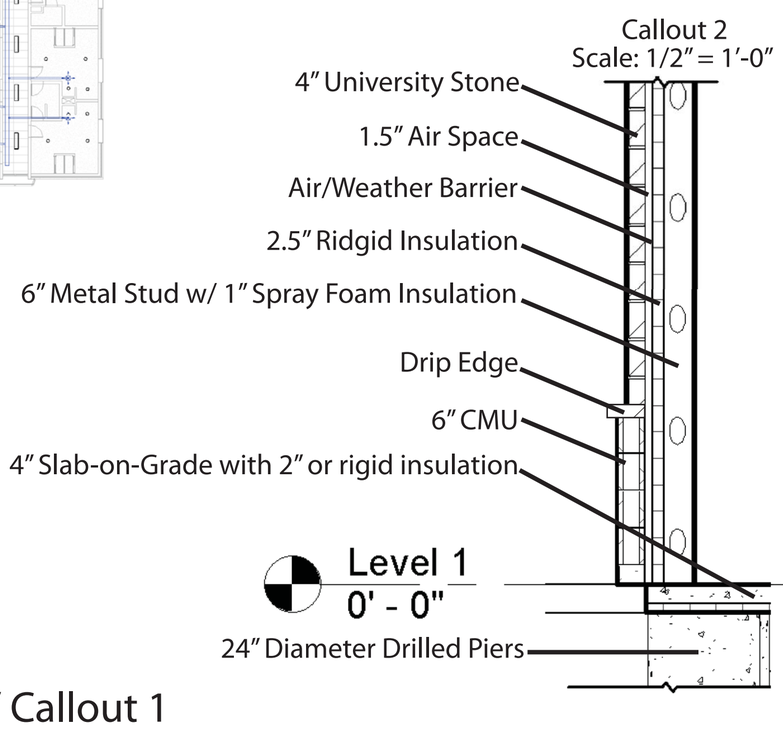

Building Coordination / Callout 1

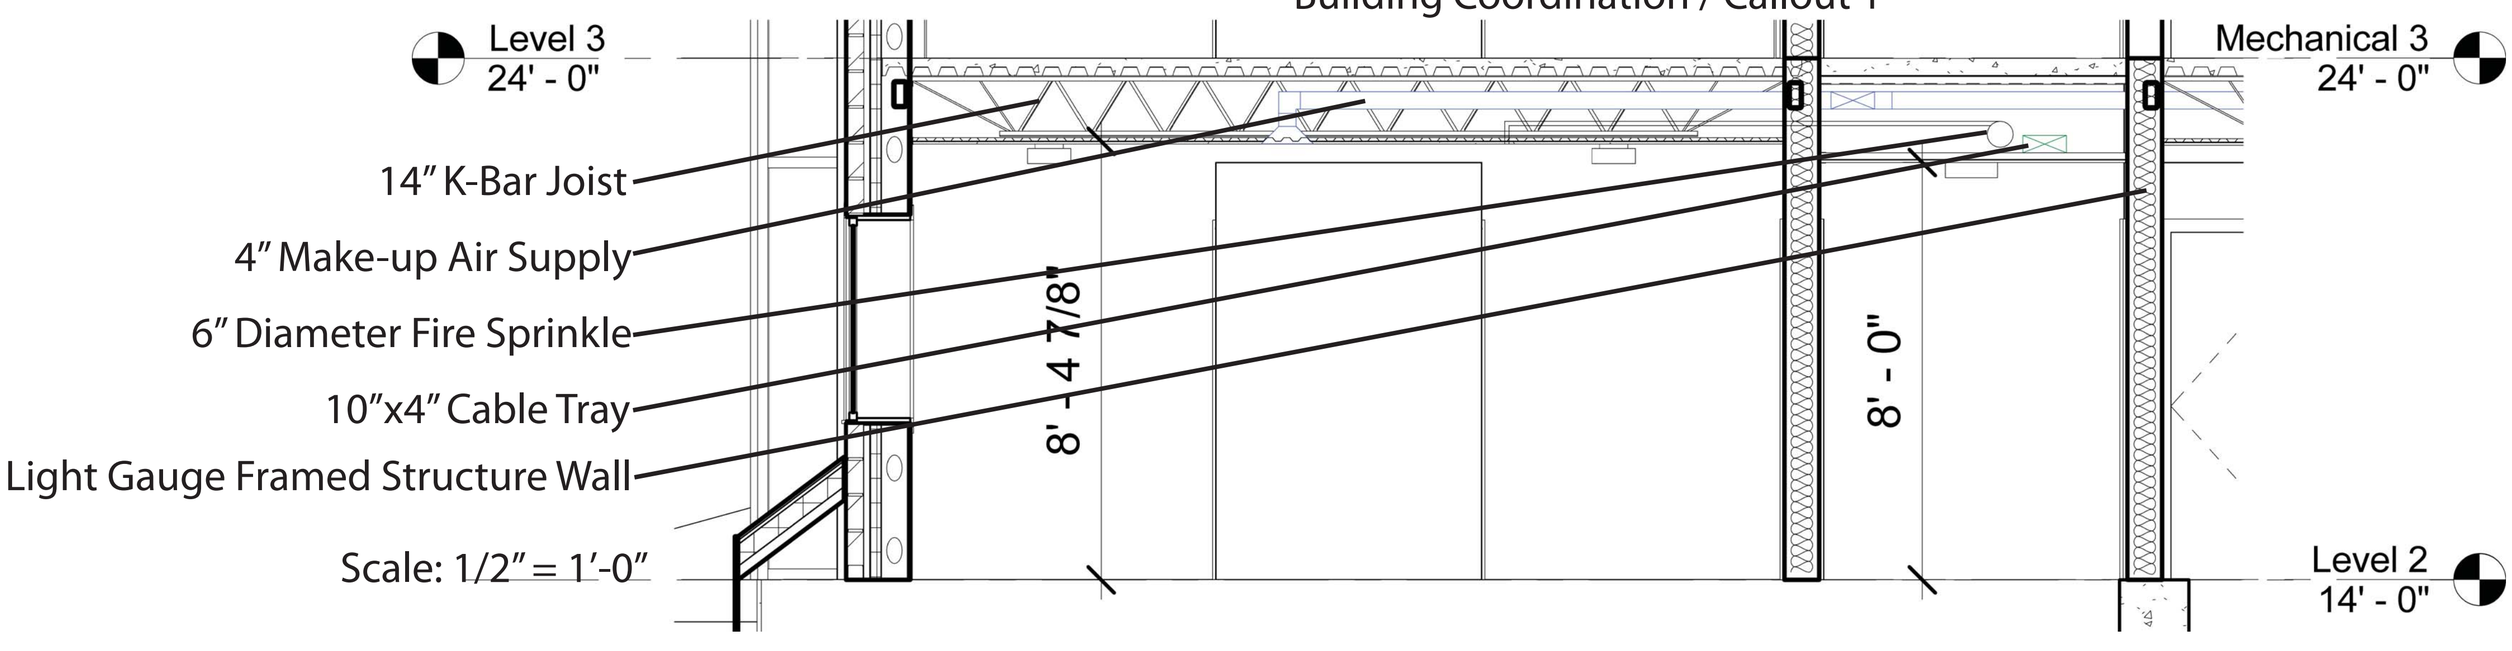

Scale: 1/2″ = 1′-0″